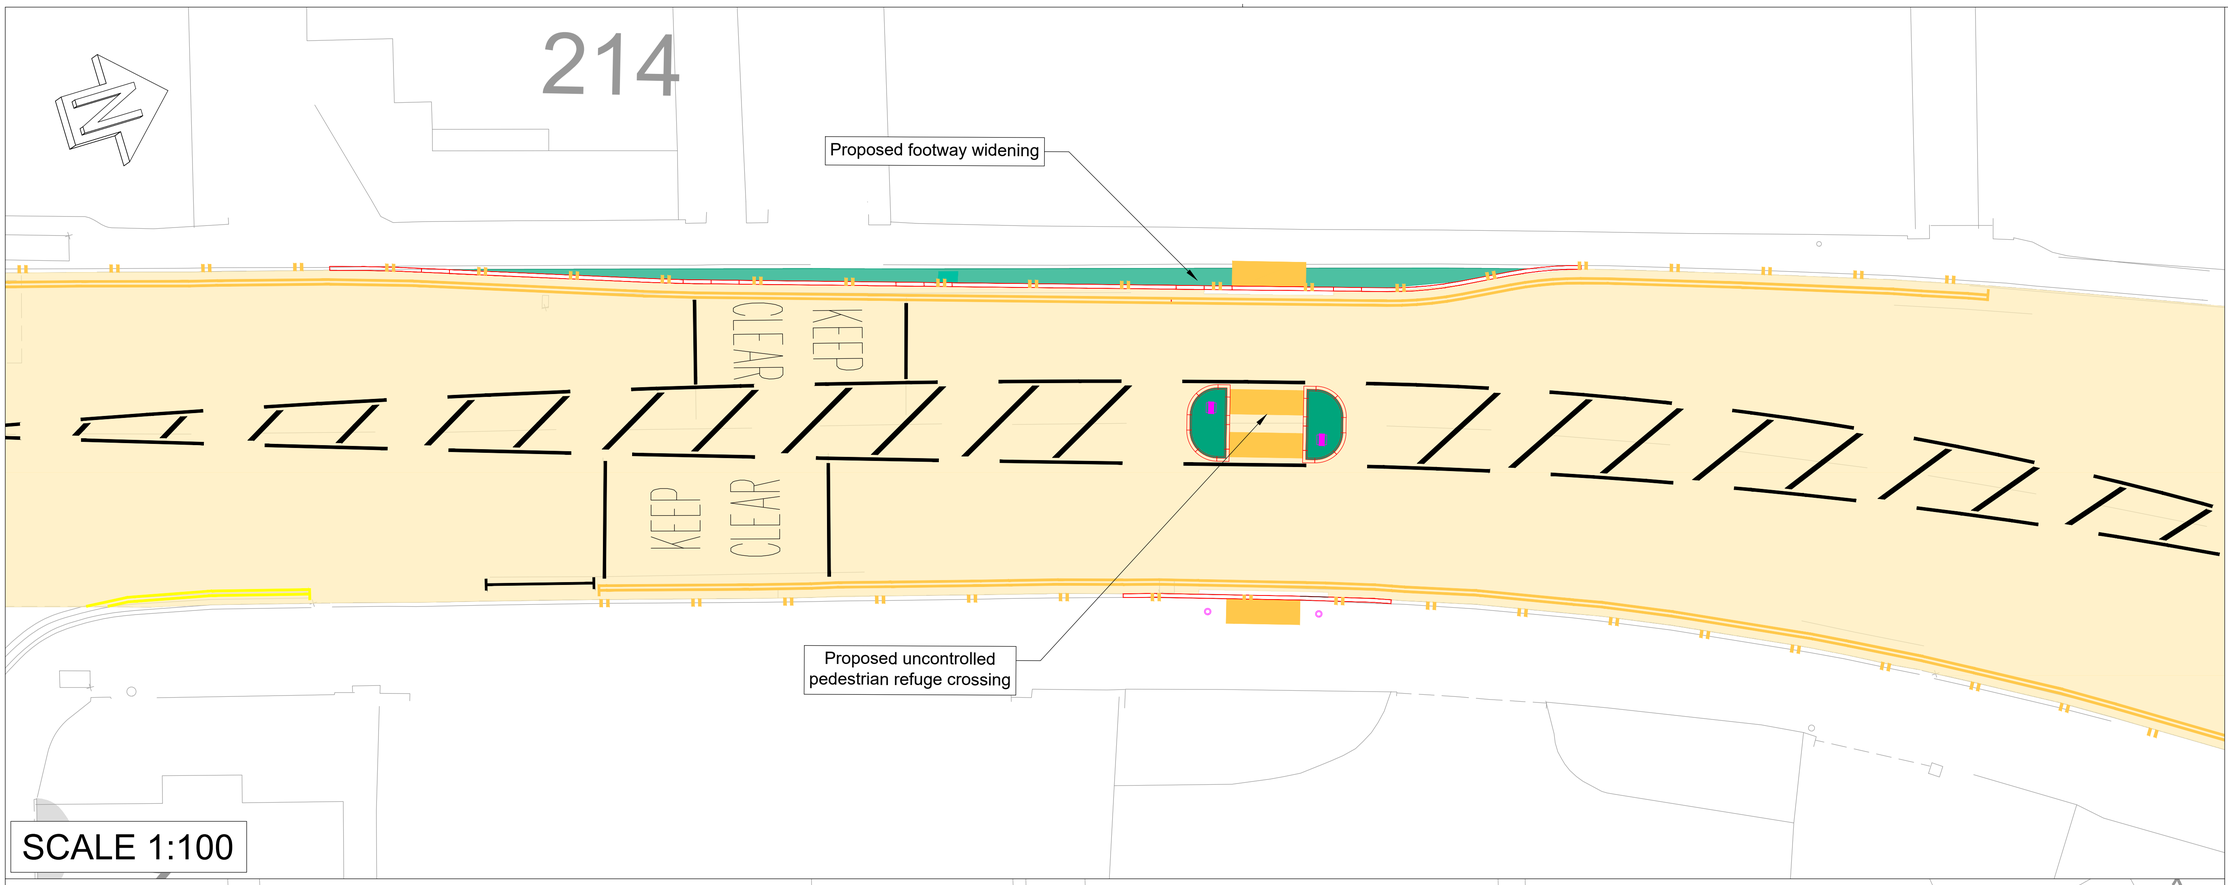

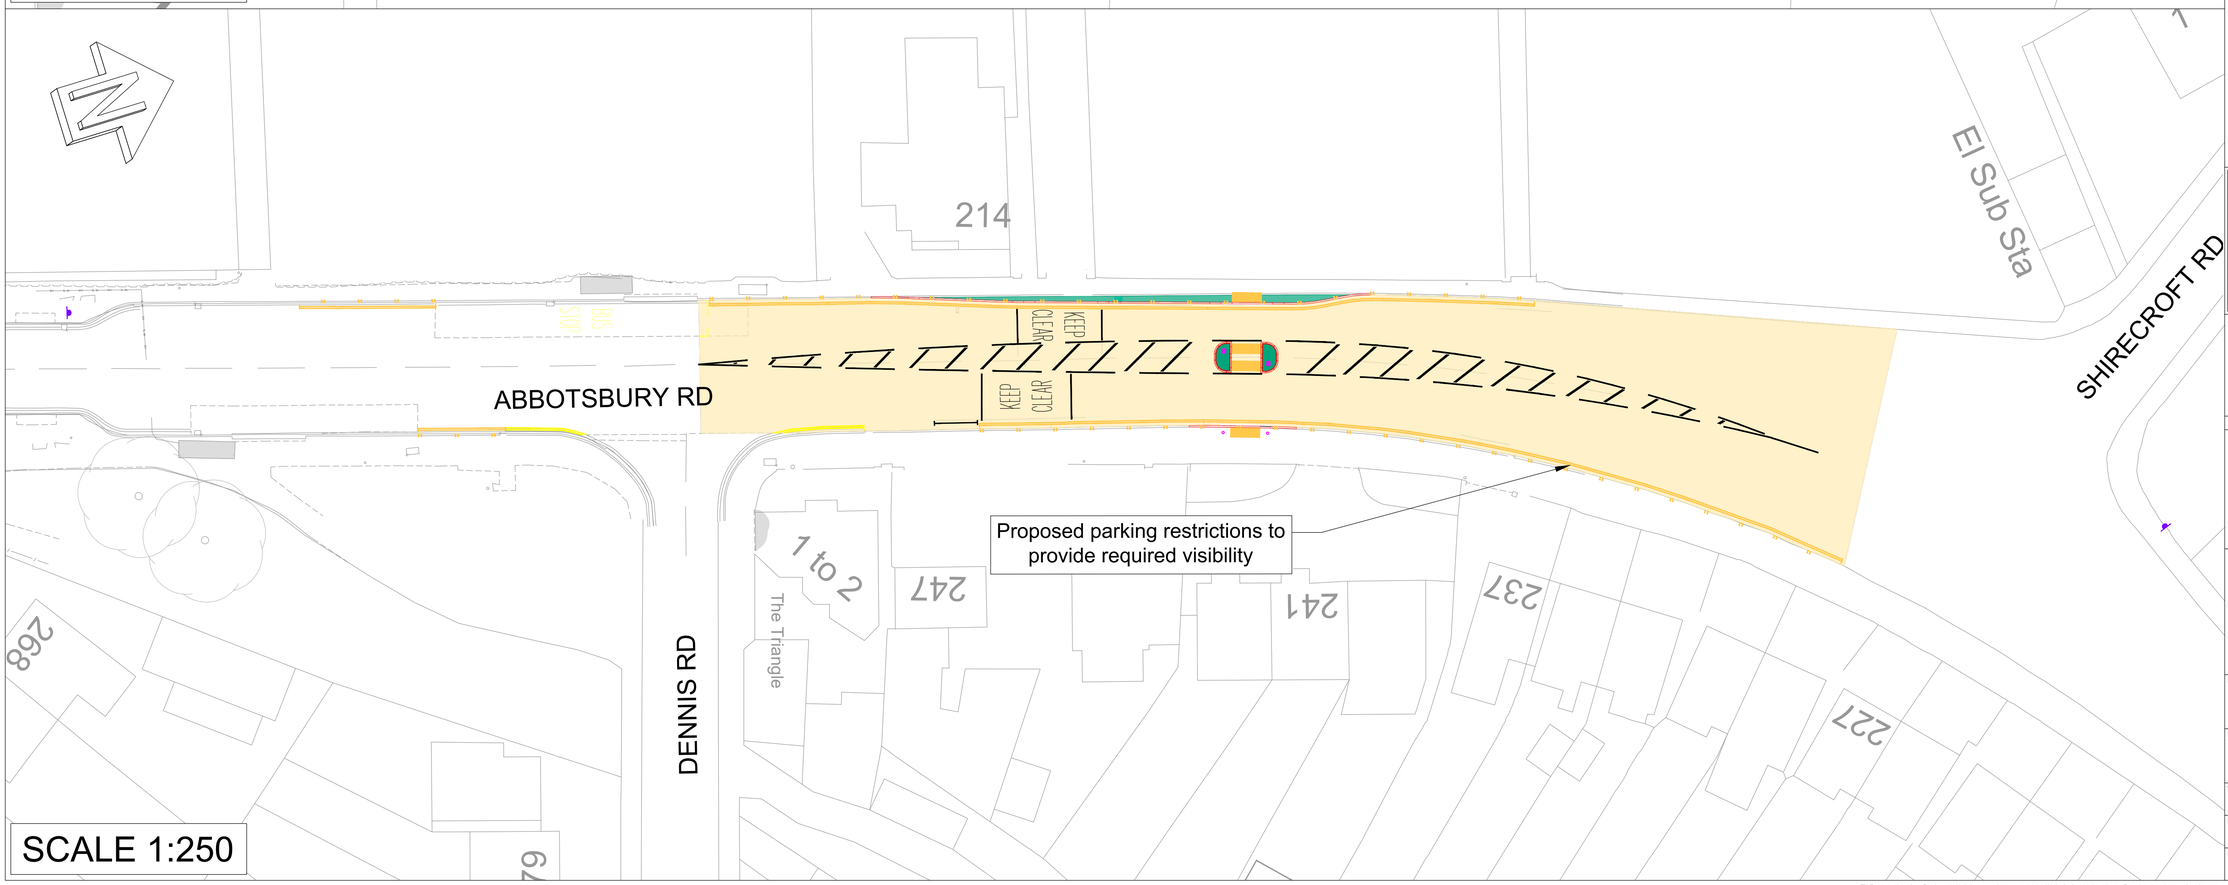

KEY

- Proposed kerbing
- Proposed bollards
- Proposed no waiting / no loading at any time double yellow lines
- Proposed white lining
- Proposed footway
- Proposed carriageway resurfacing
- Proposed buff colour tactile paving
- Existing double yellow lining

© Crown Copyright and database rights 2021 Ordnance Survey 0100060963. You are permitted to to use this data solely to enable you to respond to, or interact with, the organisation that provide you with the data. You are not permitted to copy, sub-licence, distribute or sell any of this data to third parties in any form.
Ariel Photography © UKPerspectives 2002 & © Getmapping 2005,2009 & 2014 Getmapping Plc and Bluesky International Limited [2017]

Rev	Date	Issue / Remarks	Checked
Orig	Jan 25	-	ZM

Dorset Council

DORSET HIGHWAYS

Matthew Piles

Economic Growth and Infrastructure

Project Title

ABBOTSBURY ROAD PEDESTRIAN CROSSING, WEYMOUTH

Drawing Title

GENERAL ARRANGEMENT

Scale (A1 Size)	Drawn By	Date
AS SHOWN	JST	Jan 2025

Drawing Number

HI1313/104/01/Orig

Drawing Status

CONSULTATION

T:\Projects\Active Projects\HI (Highway Improvements)\HI1313 - Abbotsbury Road school crossing improvements, Weymouth\03 Design\01 AutoCAD\HI1313_DD_102 (Consultation).dwg